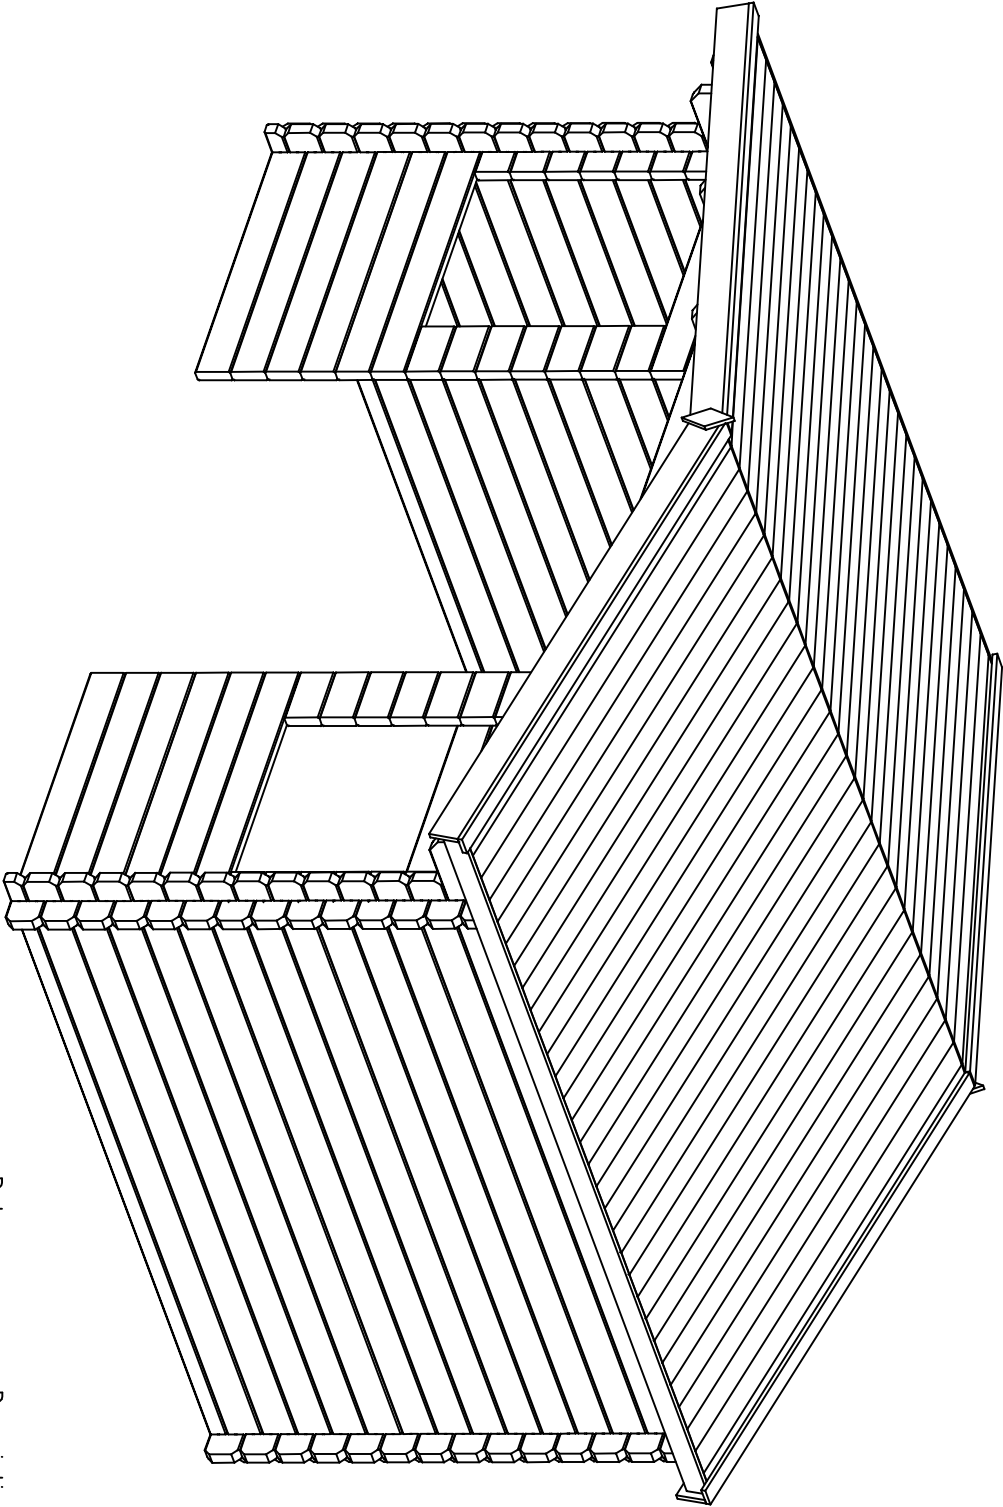
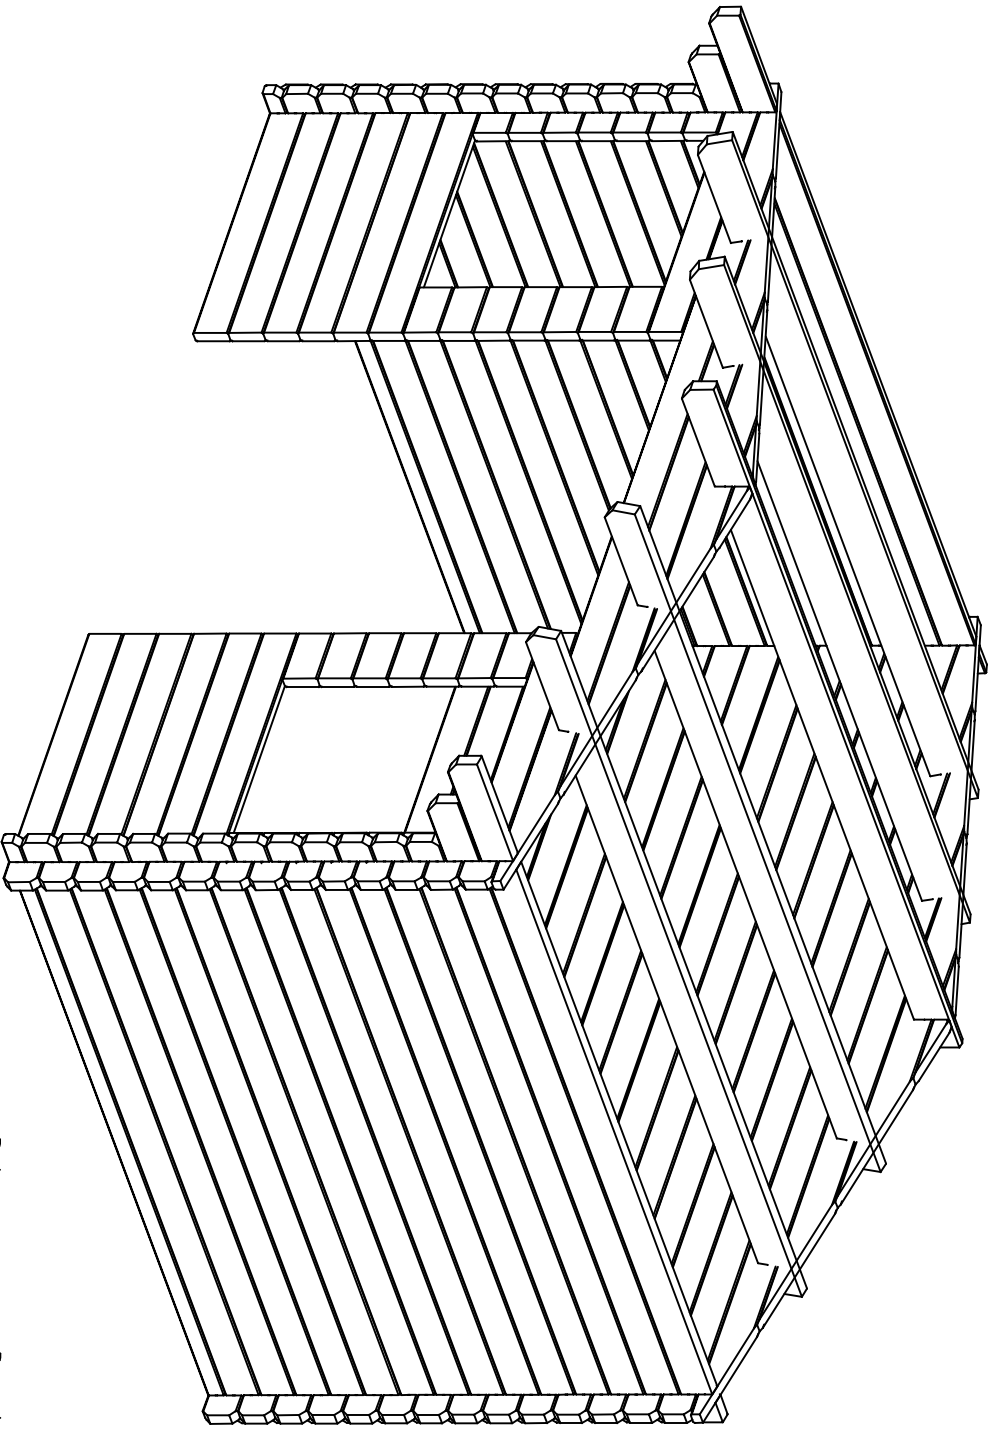





Date rev. Description

House	Detlef 4,4, ISO	Sheet	1
Drawing	3D Plan	Scale	
Material	4,4x135	Date	26.08.2019
Drawer	RP	File	Detlef 4,4, ISO 3D.dwg




Date rev. Description


House	Detlef 4,4, ISO	Sheet	2
Drawing	3D Plan	Scale	
Material	4,4x135	Date	26.08.2019
Drawer	RP	File	Detlef 4,4, ISO 3D.dwg

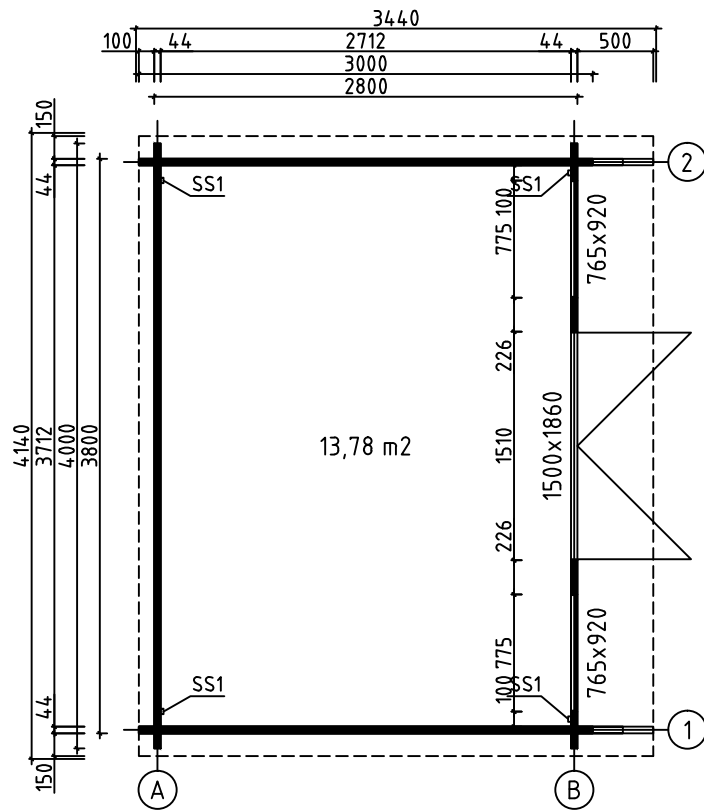


House	Detlef 44 ISO	Sheet	3
Drawing	GROUNDPLAN-GRUNDPLAN-PLAN	Scale	1:50
Material	44x135	Date	26.08.2019
Drawer	RP	File	Detlef 44 ISO.dwg

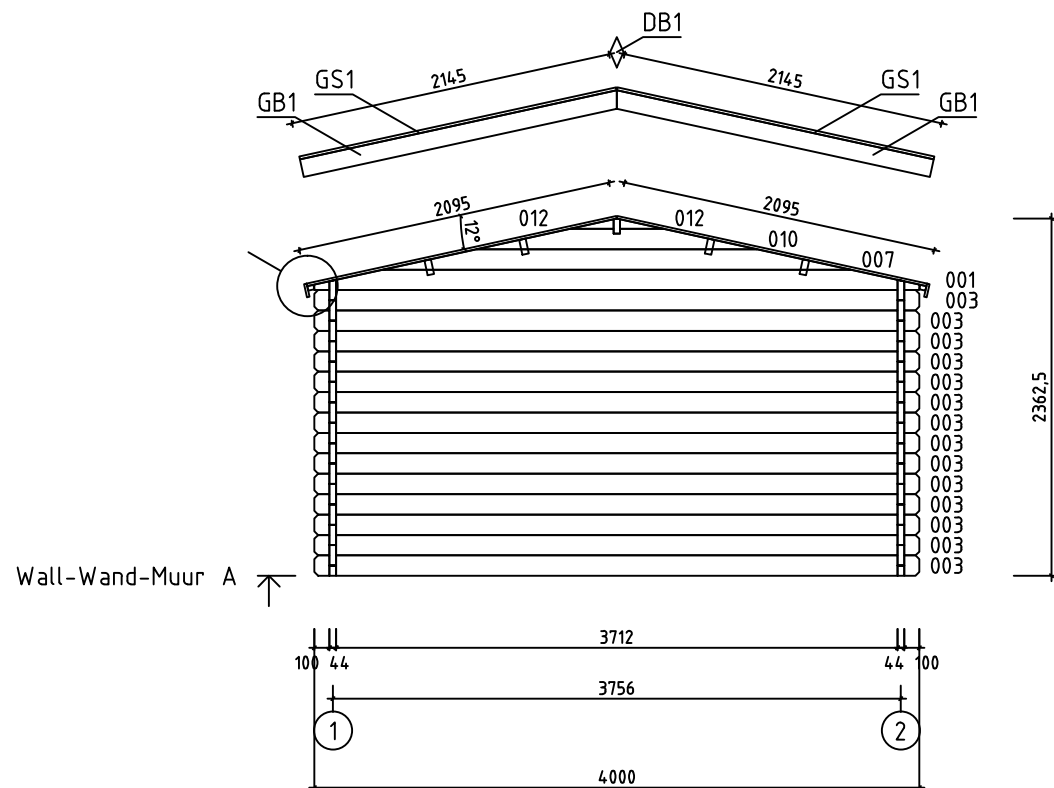


House	Detlef 44 ISO	Sheet	4
Drawing	WALL-WAND-MUUR A	Scale	1:50
Material	44x135	Date	26.08.2019
Drawer	RP	File	Detlef 44 ISO.dwg

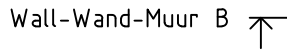













House	Detlef 44 ISO	Sheet	5
Drawing	WALL-WAND-MUUR B	Scale	1:50
Material	44x135	Date	26.08.2019
Drawer	RP	File	Detlef 44 ISO.dwg




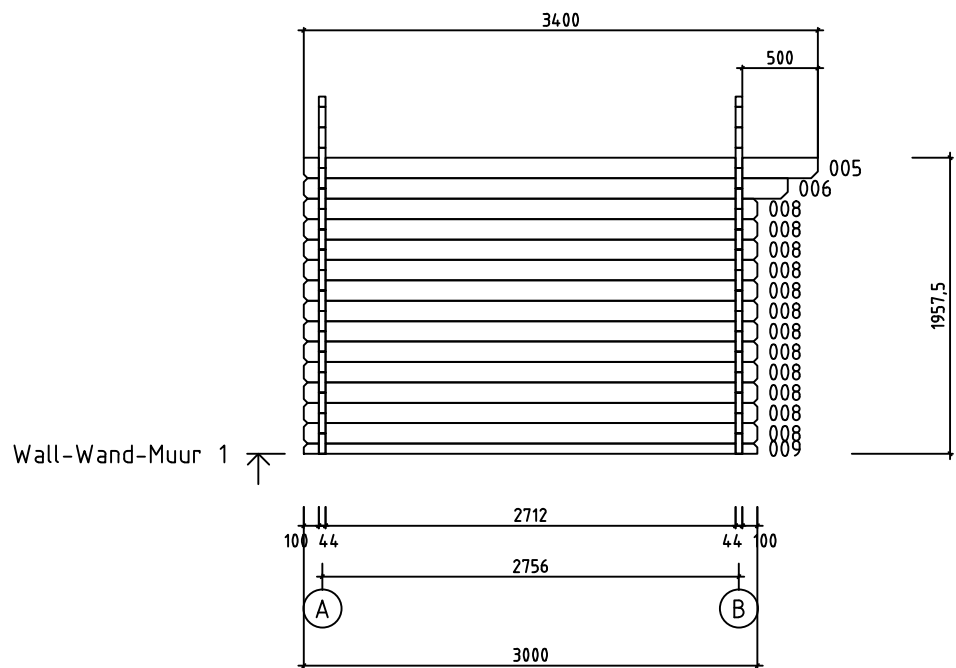


House	Detlef 44 ISO	Sheet	6
Drawing	WALL-WAND-MUUR 1	Scale	1:50
Material	44x135	Date	26.08.2019
Drawer	RP	File	Detlef 44 ISO.dwg

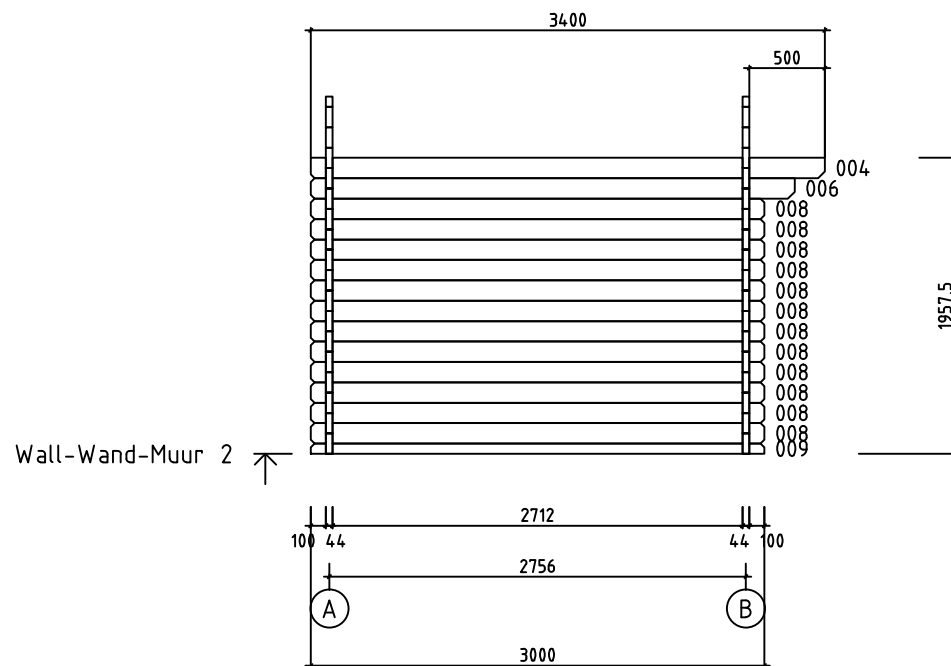

House	Detlef 44 ISO	Sheet	7
Drawing	WALL-WAND-MUUR 2	Scale	1:50
Material	44x135	Date	26.08.2019
Drawer	RP	File	Detlef 44 ISO.dwg

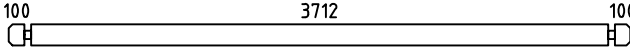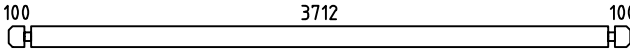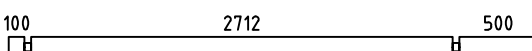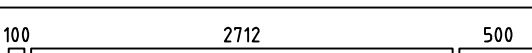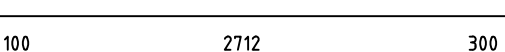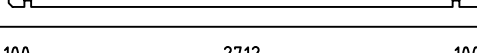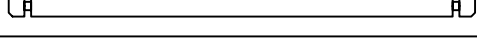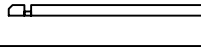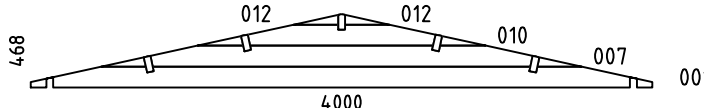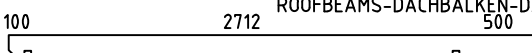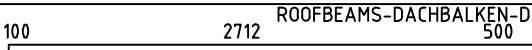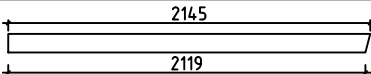Pos	Specification-Bestimmung-Omschrijving	Pcs	Profile (mm)	L (mm)		
002	SPARE BEAM-ERZATZBOHLE-VOORRAADPLANK 	1	44x135	4000		
003		14	44x135	4000		
004		1	44x135	3400		
005		1	44x135	3400		
006		2	44x135	3200		
008		24	44x135	3000		
009		2	44x68	3000		
011		14	44x135	1245		
013		14	44x135	244		
014		14	44x135	226		
WA-1 WB-1		2	44x468	4000		
HB	HIT BLOCK-SCHLAGHÖLZER-BLAZENPLANK 	2	44x135	300		
RB1	ROOFBEAMS-DACHBALKEN-DAKBALK 	4	43x140	3400		
RB2	ROOFBEAMS-DACHBALKEN-DAKBALK 	1	43x140	3400		
R1	ROOFBOARD-DACHBRETT-DAKPLANK  or-oder-of	60+2 78+2	18x114 18x88	2095		
GB1	GABLE BOARD-GIEBELBLENDE-GEVELPLANK 	4	18x120	2145		
GS1	ROOF FELT FILLET-GIEBELLEISTE-GEVELLIJST 	4	18x70	2145		
EB1	EAVE BOARD-TRAUFBRETT-AFDEKPLANK 	4	18x90	1700		
ES1	EAVE SLAT-TRAUFENLEISTE-AFDEKLIJST 	4	30x40	1700		
DB1	DIAMOND-RAUTE-DIAMANT 	2	18x90	200		
SS1	STORM SLAT-STURMLEISTE-STORMLIJST 	4	18x35	1860		
	SCREWS-SCHRAUBEN-SCHROEF FOR-FÜR-VOOR SS1 	12	ø6.0	50		
	WASHER-SCHEIBE-SCHIJF FOR-FÜR-VOOR SS1 	12	ø6.0	18		
	NAIL-NAGEL-NAGEL FOR-FÜR-VOOR R1 	320	ø2.5	60		
House	Detlef 44 ISO	Material	File	Detlef 44 ISO.dwg	Sheet	8

 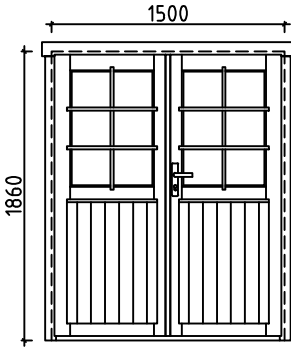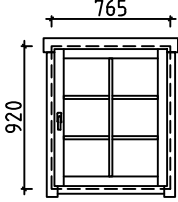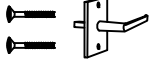Pos	Specification-Bestimmung-Omschrijving	Pcs	Profile (mm)	L (mm)
	SCREWS-SCHRAUBEN-SCHROEF FOR-FÜR-V00R GB1, GS1, EB1, ES1, DB1 	80	Ø4.5	50
	SCREWS-SCHRAUBEN-SCHROEF FOR-FÜR-V00R RB1, RB2 	10	Ø6.0	160
	DOUBLED00R-DOPPELTÜR-DUBBELE DEUR (right-rechts-rechts) AST_ISO_PL P   1  1  1  6  2	1	1500	1860
	WINDOW-FENSTER-VENSTER (1x right-rechts-rechts; 1x left-links-links) AST_ISO_KP   P+V 2  2	1+1	765	920
House	Detlef 44 ISO	Material	File	Detlef 44 ISO.dwg
Sheet	9			

#001	A,B	4000	2
#002		4000	1
#003	A	4000	14
#004	2	3400	1
#005	1	3400	1
#006	1,2	3200	2
#007	A,B	3093	2
#008	1,2	3000	24
#009	1,2	3000	2
#010	A,B	1856	2
#011	B	1245	14
#012	A,B	288	4
#013	B	244	14
#014	B	226	14